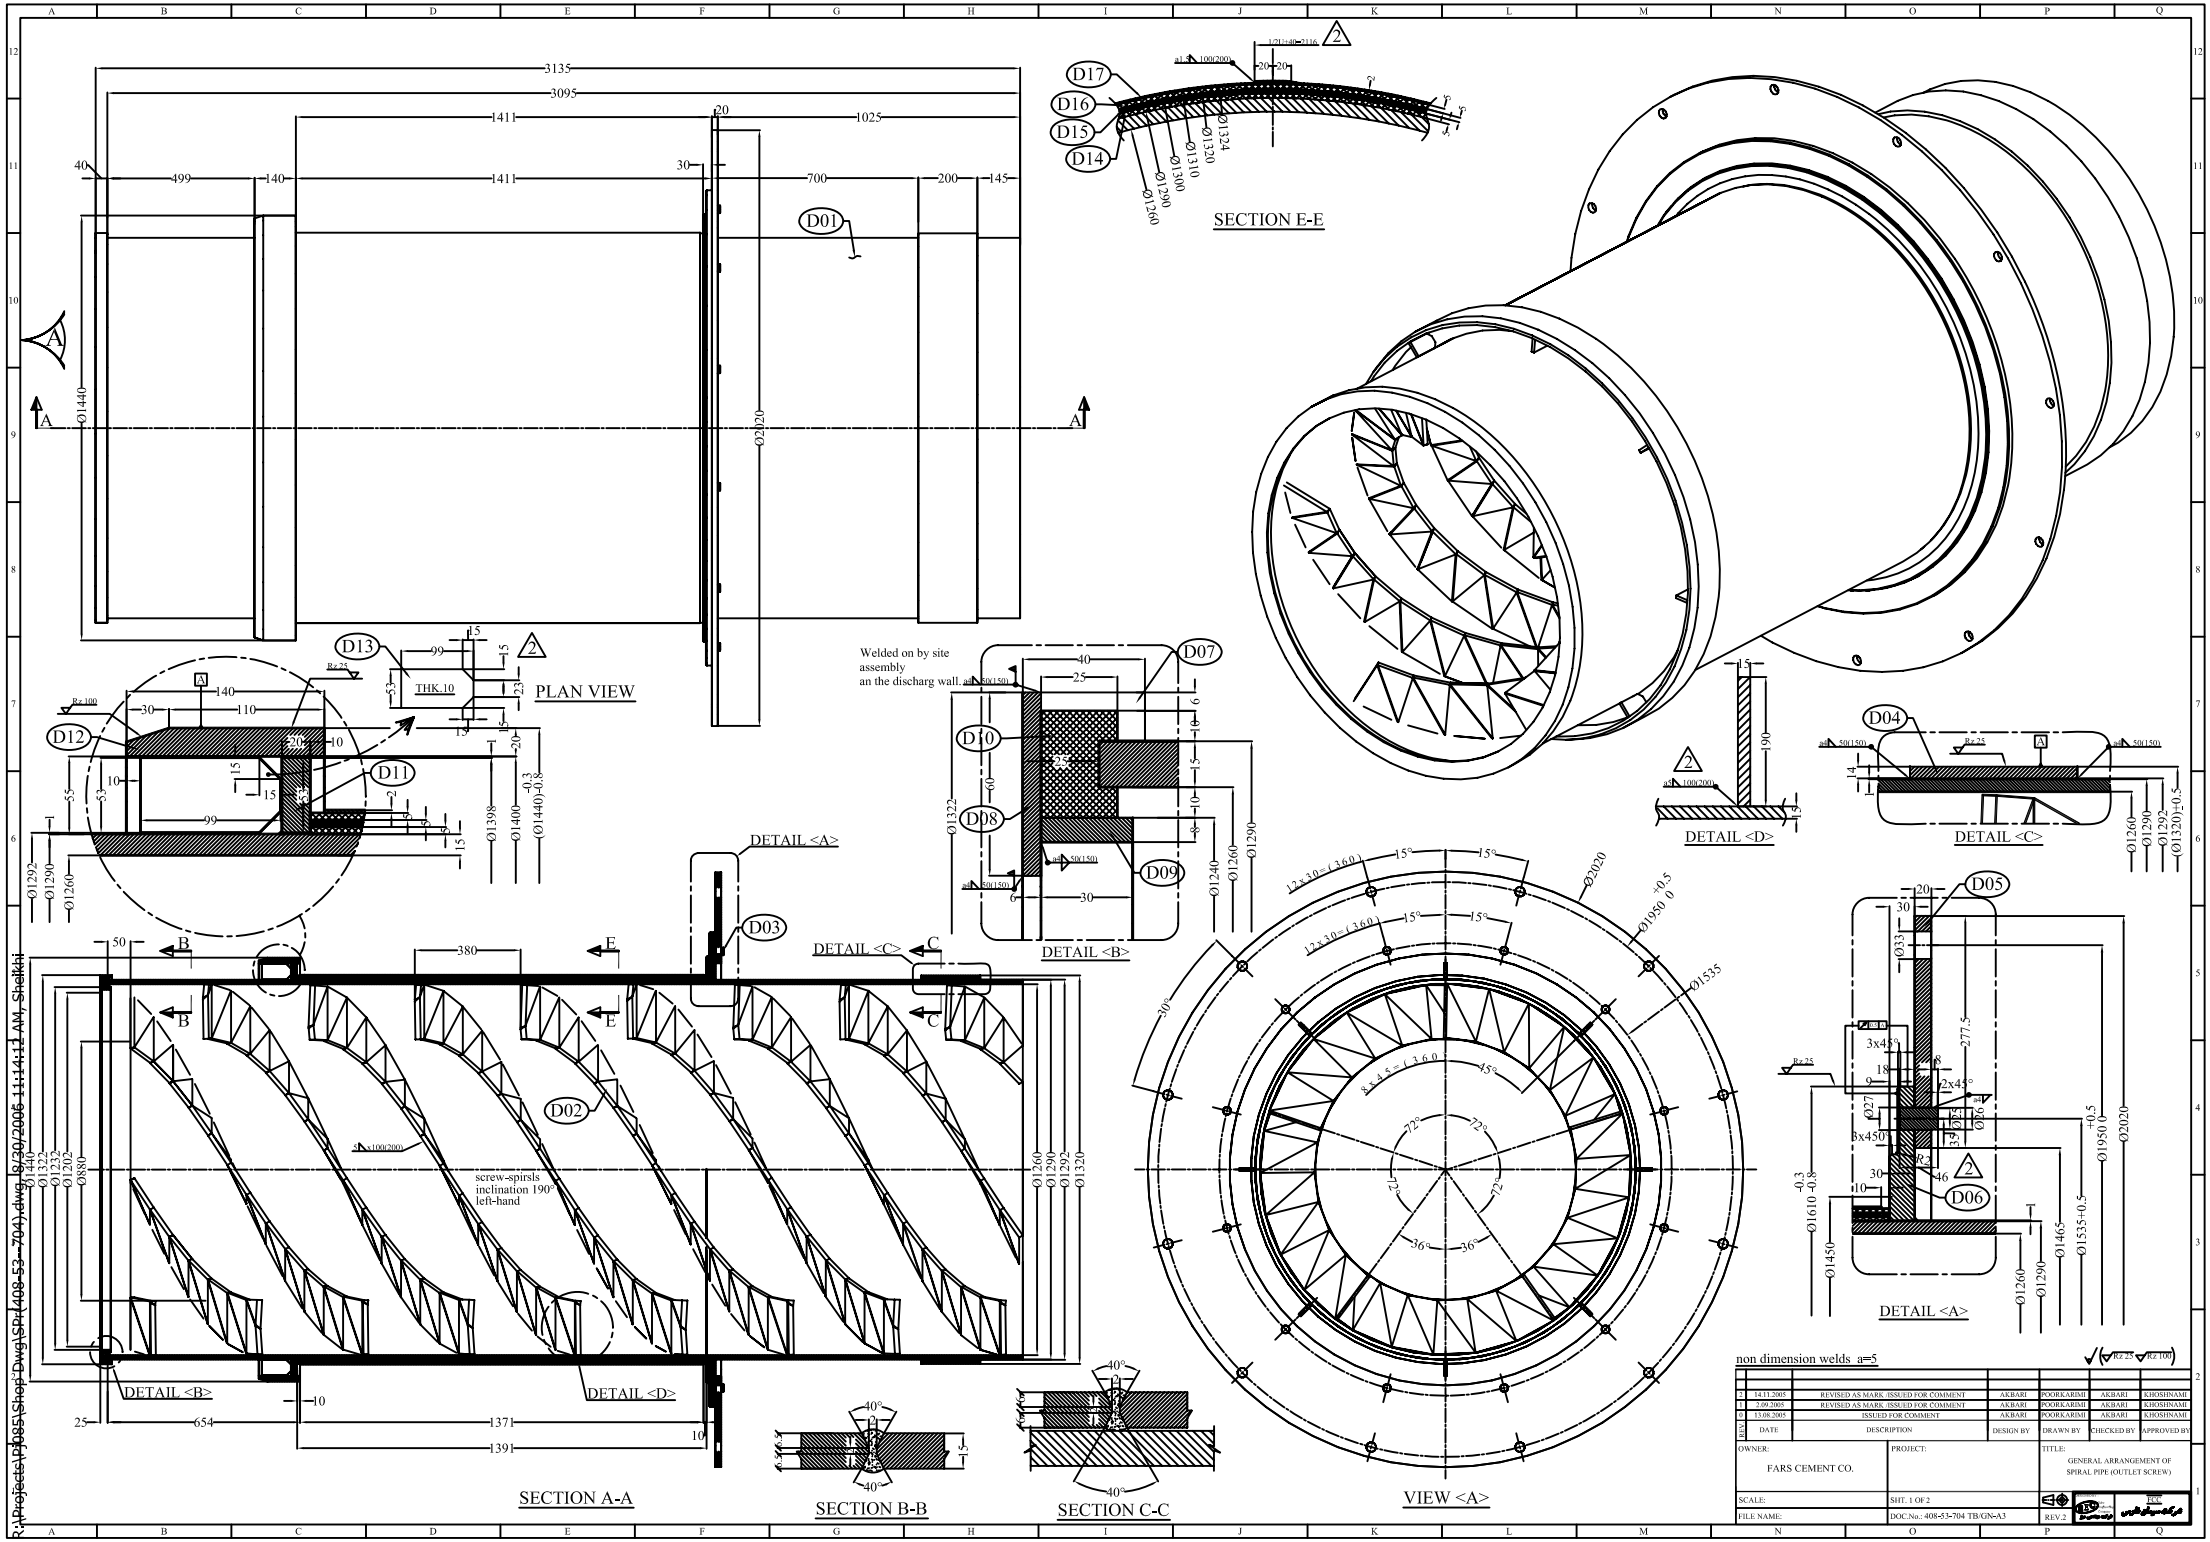
PLAN VIEW
SECTION E-E
SECTION A-A
SECTION B-B
SECTION C-C
VIEW <A>
DETAIL <A>
DETAIL <B>
DETAIL <C>
DETAIL <D>
Welded on by site assembly an the discharg wall.
screw-spirsls inclination 190° left-hand
THK.10
D01
D02
D03
D04
D05
D06
D07
D08
D09
D10
D11
D12
D13
D14
D15
D16
D17
non dimension welds a=5
Rz 25
Rz 100
REV
DATE
DESCRIPTION
DESIGN BY
DRAWN BY
CHECKED BY
APPROVED BY
2 14.11.2005 REVISED AS MARK /ISSUED FOR COMMENT AKBARI POORKARIMI AKBARI KHOSHNAMI
1 2.09.2005 REVISED AS MARK /ISSUED FOR COMMENT AKBARI POORKARIMI AKBARI KHOSHNAMI
0 13.08.2005 ISSUED FOR COMMENT AKBARI POORKARIMI AKBARI KHOSHNAMI
OWNER: FARS CEMENT CO.
PROJECT:
TITLE: GENERAL ARRANGEMENT OF SPIRAL PIPE (OUTLET SCREW)
SCALE:
SHT. 1 OF 2
FILE NAME:
DOC.No.: 408-53-704 TB/GN-A3
REV.2
TCC
R:\Projects\P1985\Shop Dwg\SP(408-53--704).dwg, 8/30/2005 11:14:12 AM, Sheikhi